# STAFF QUARTERS 4 PERSON
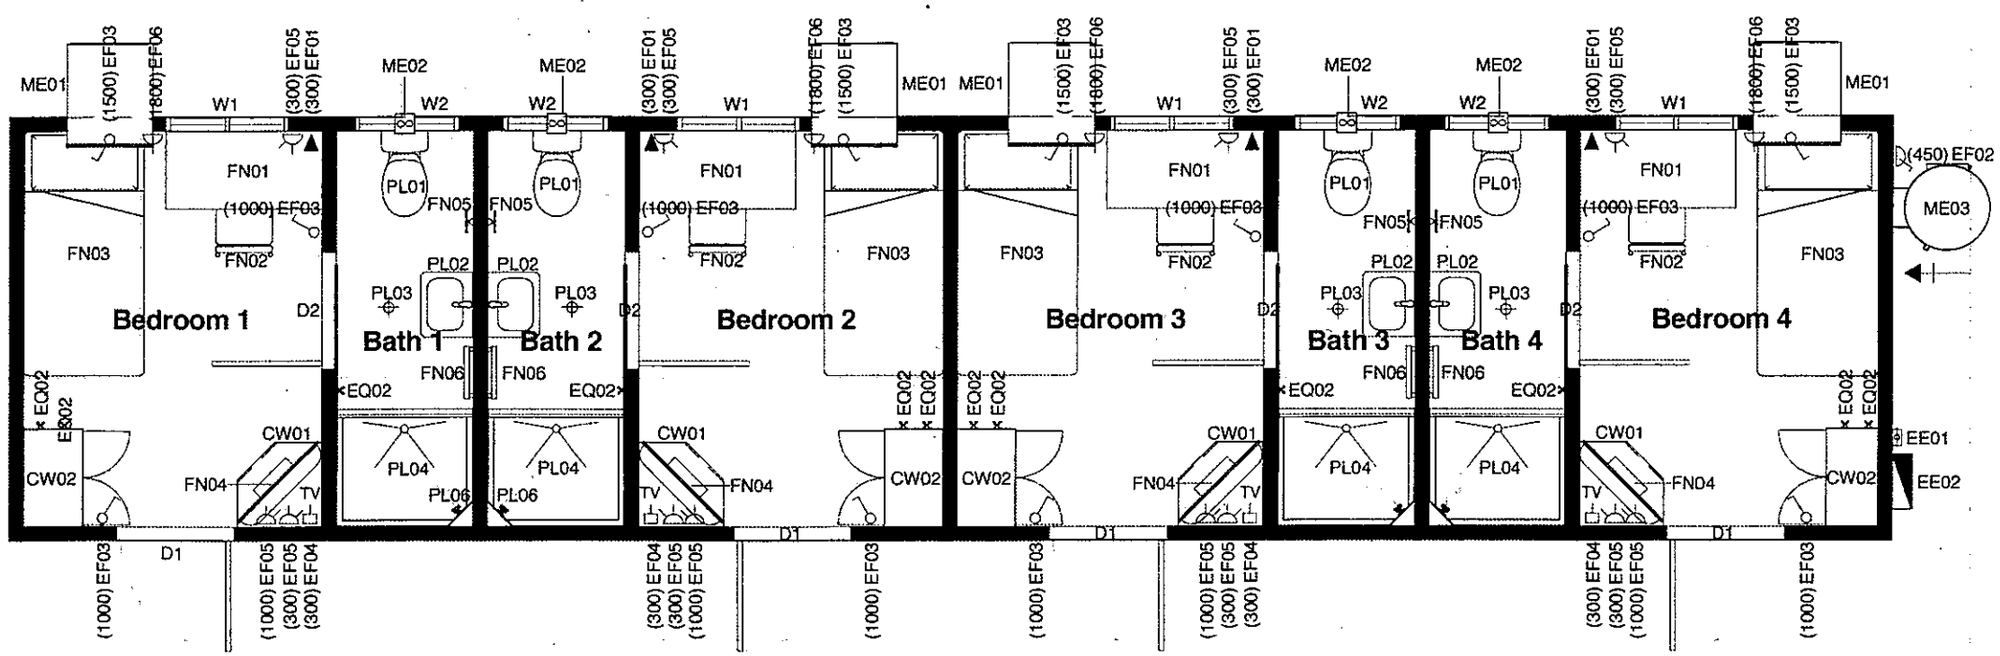
14.4 X 3.25